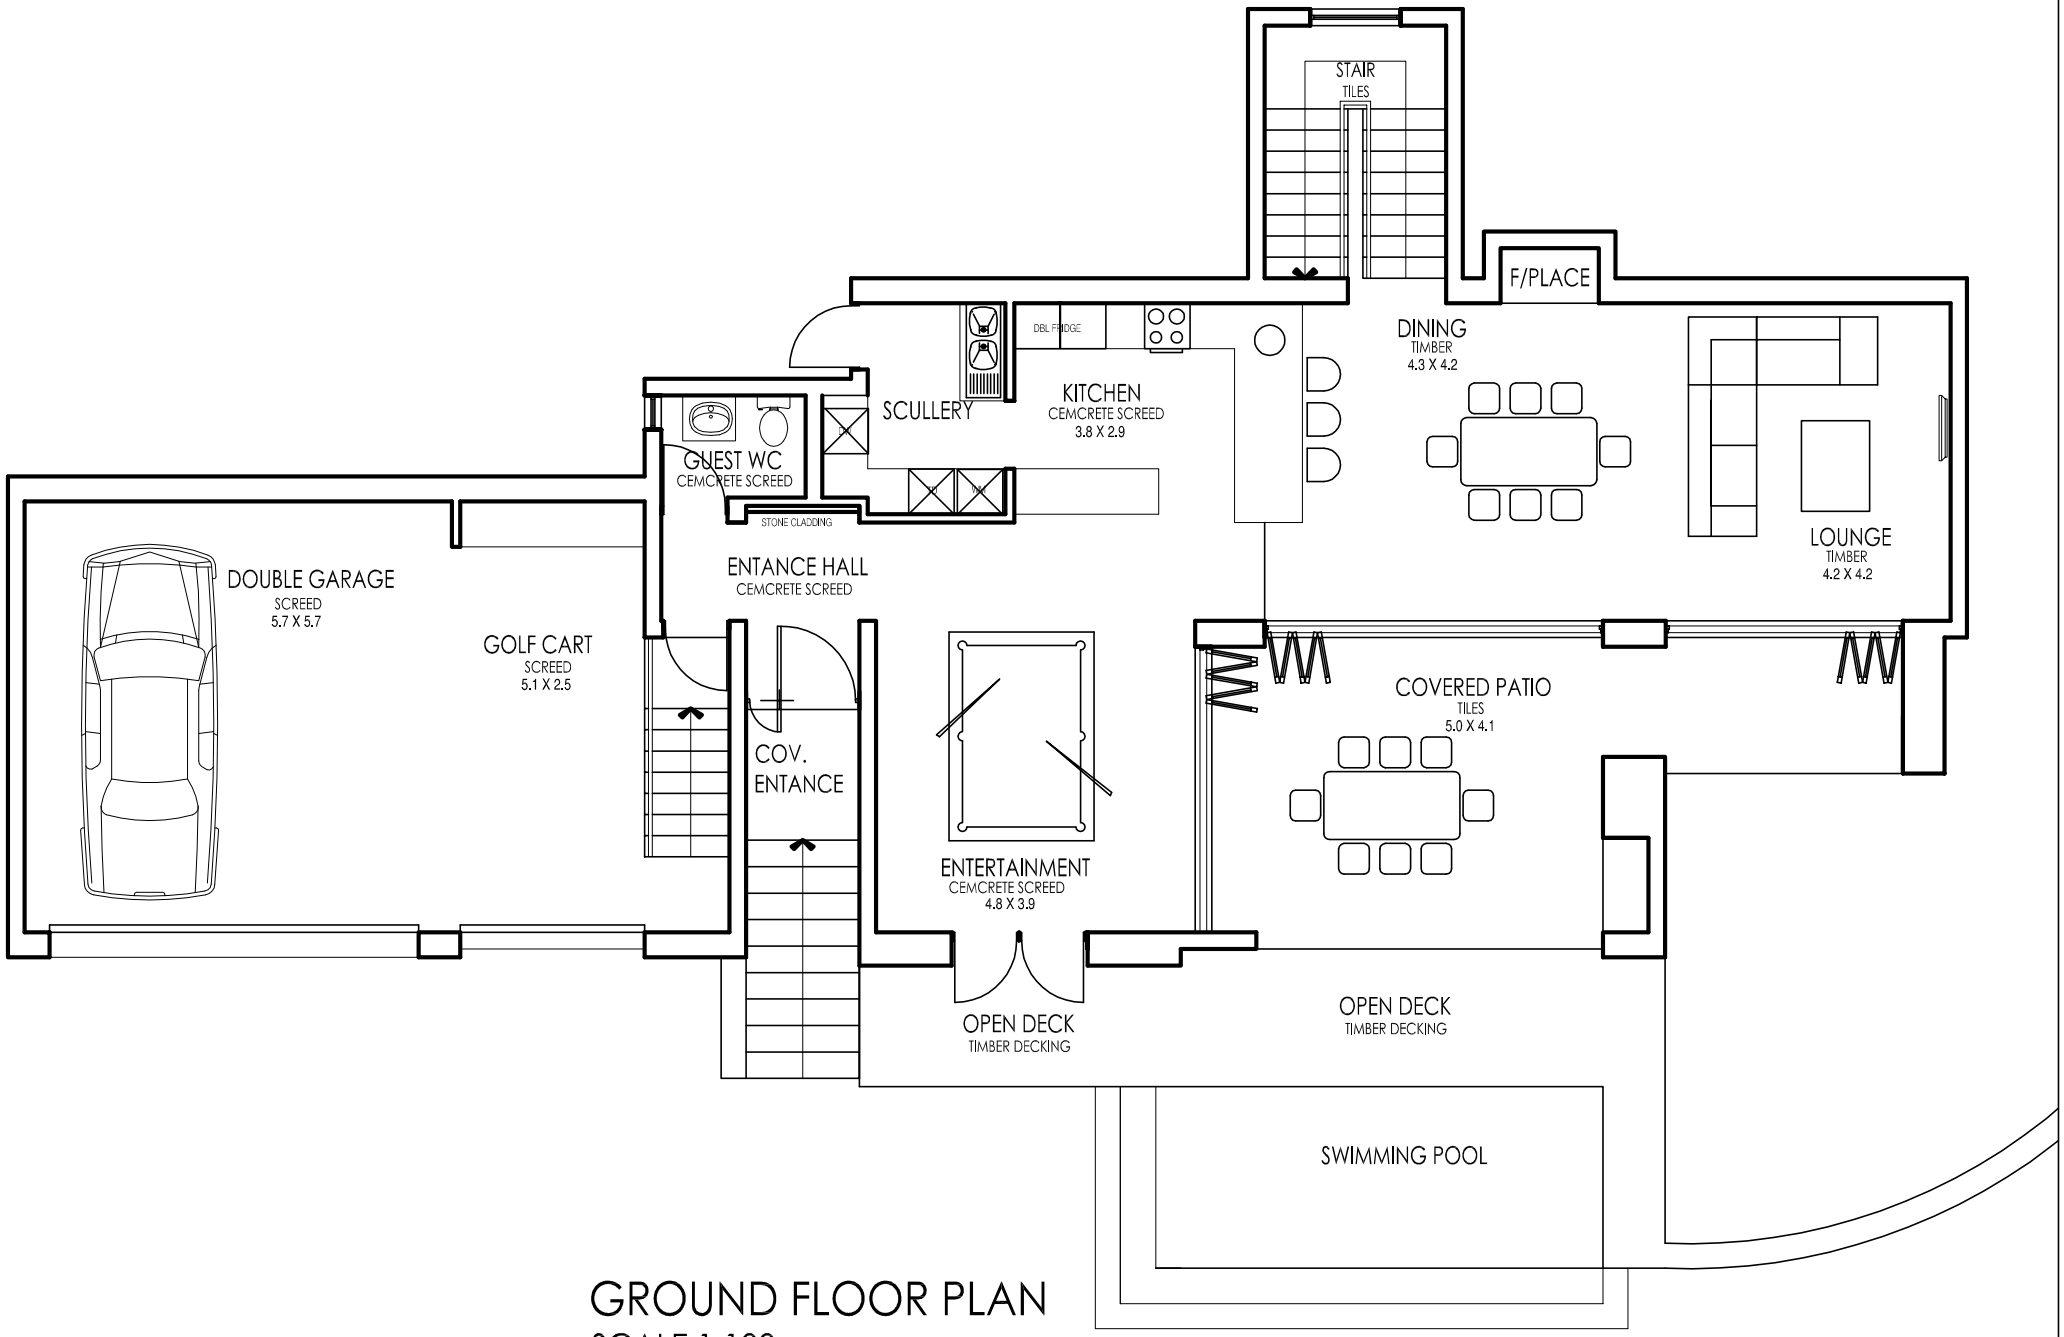

GROUND FLOOR PLAN

SCALE 1:100

106 PINNACLE POINT